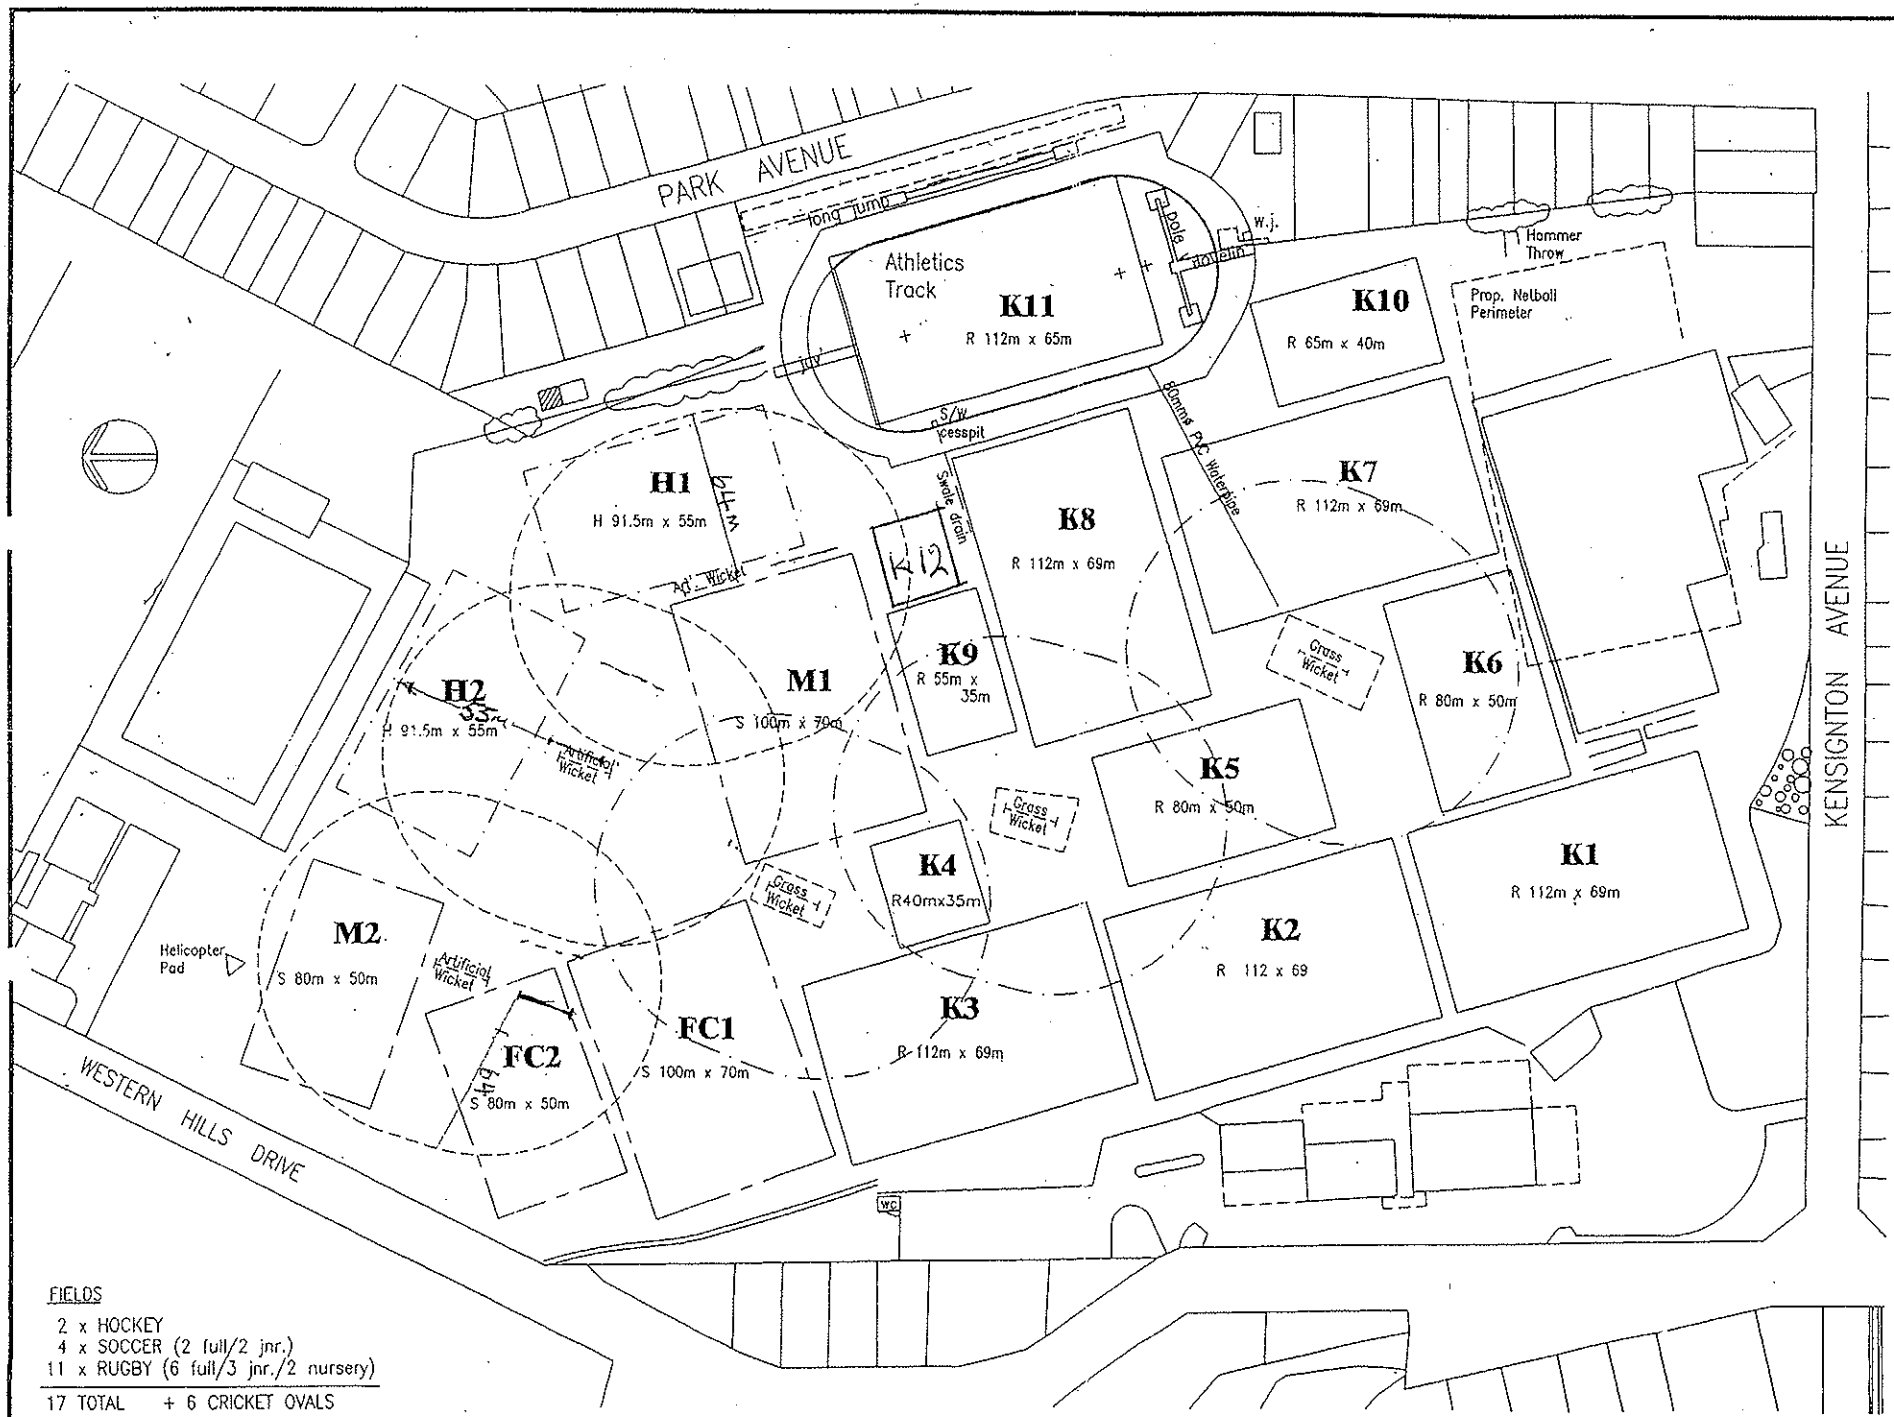

FIELDS

2 x HOCKEY
4 x SOCCER (2 full/2 jnr.)
11 x RUGBY (6 full/3 jnr./2 nursery)

17 TOTAL + 6 CRICKET OVALS

PROPOSED
~~POSSIBLE~~ FIELD LAYOUT WINTER 2008

CADPlans - Christine Hay
CAD Draughting service

Rev.	Amendment	Appd	Date

WHANGAREI DISTRICT COUNCIL
FORUM NORTH, PRIVATE BAG 9023
WHANGAREI, NEW ZEALAND

KENSINGTON PARK
FIELD LAYOUT
Whangarei

This drawing and its contents are the sole property of Whangarei District Council. Any unauthorized reproduction partly or in full is illegal and may lead to prosecution.

DRAWN CADley CHECKED SHEET 01